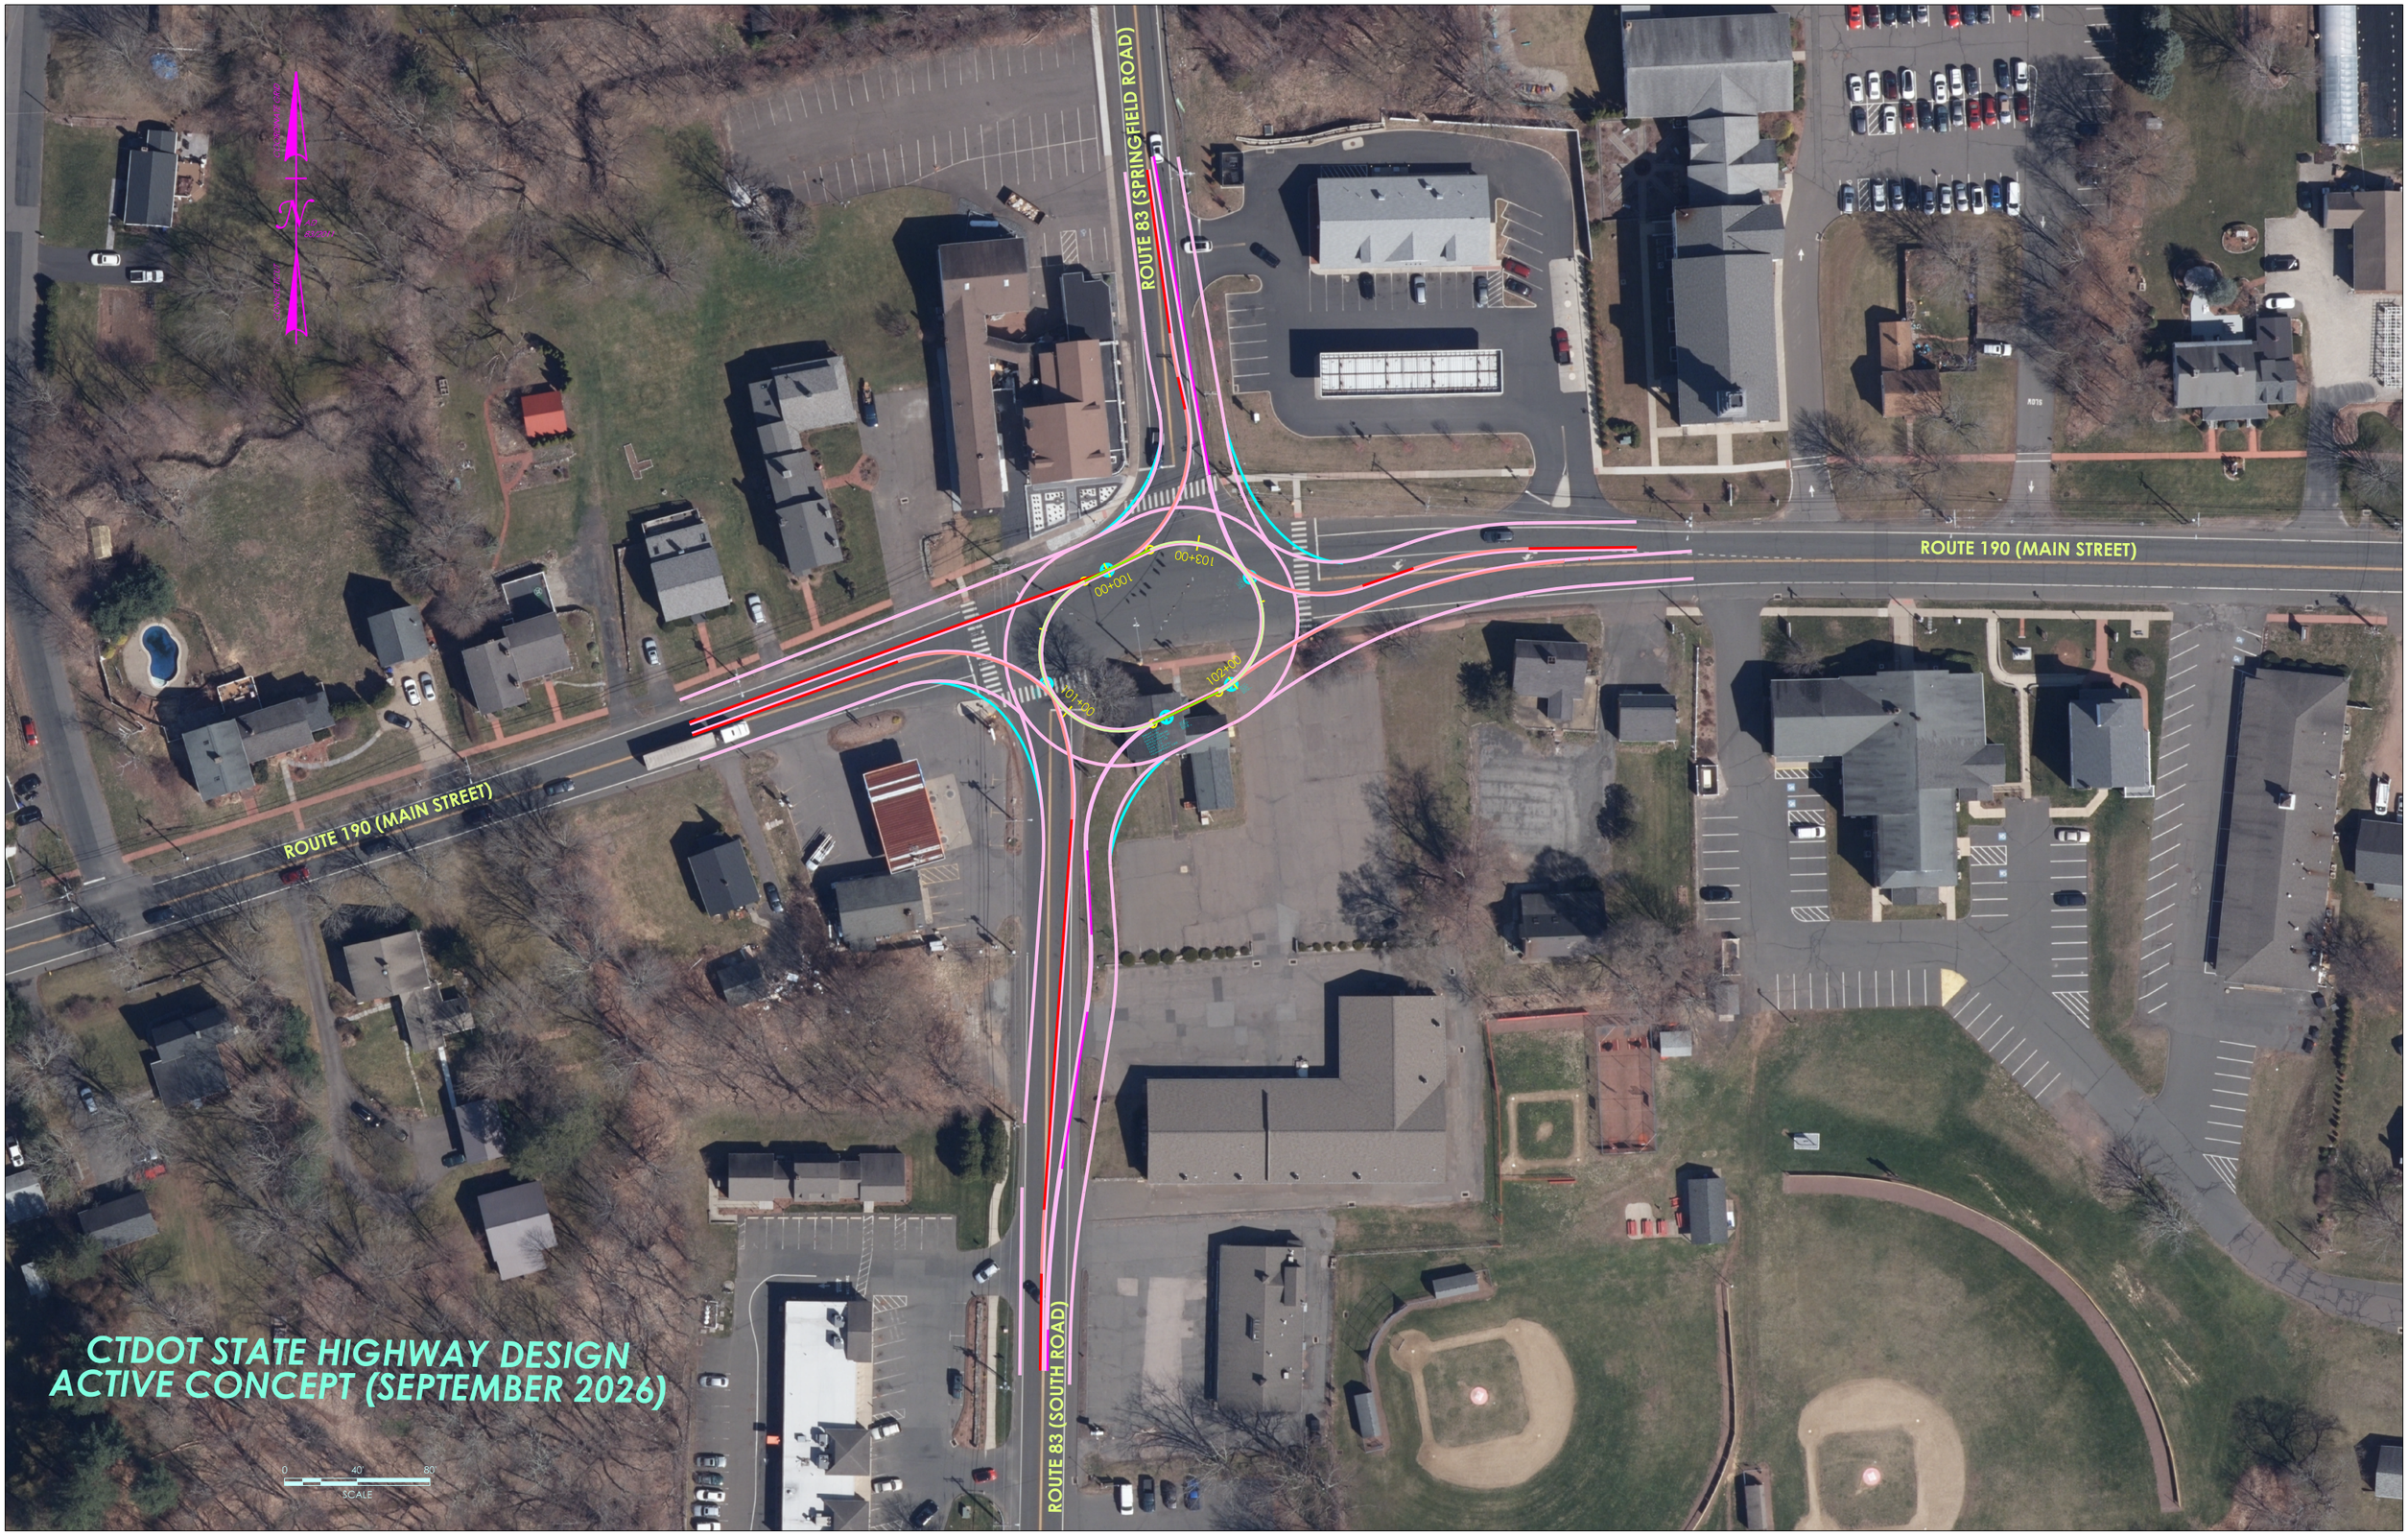

ROUTE 83 (SPRINGFIELD ROAD)
ROUTE 190 (MAIN STREET)
ROUTE 190 (MAIN STREET)
ROUTE 83 (SOUTH ROAD)
100+00
101+00
102+00
103+00
CTDOT STATE HIGHWAY DESIGN
ACTIVE CONCEPT (SEPTEMBER 2026)
0
40'
80'
SCALE